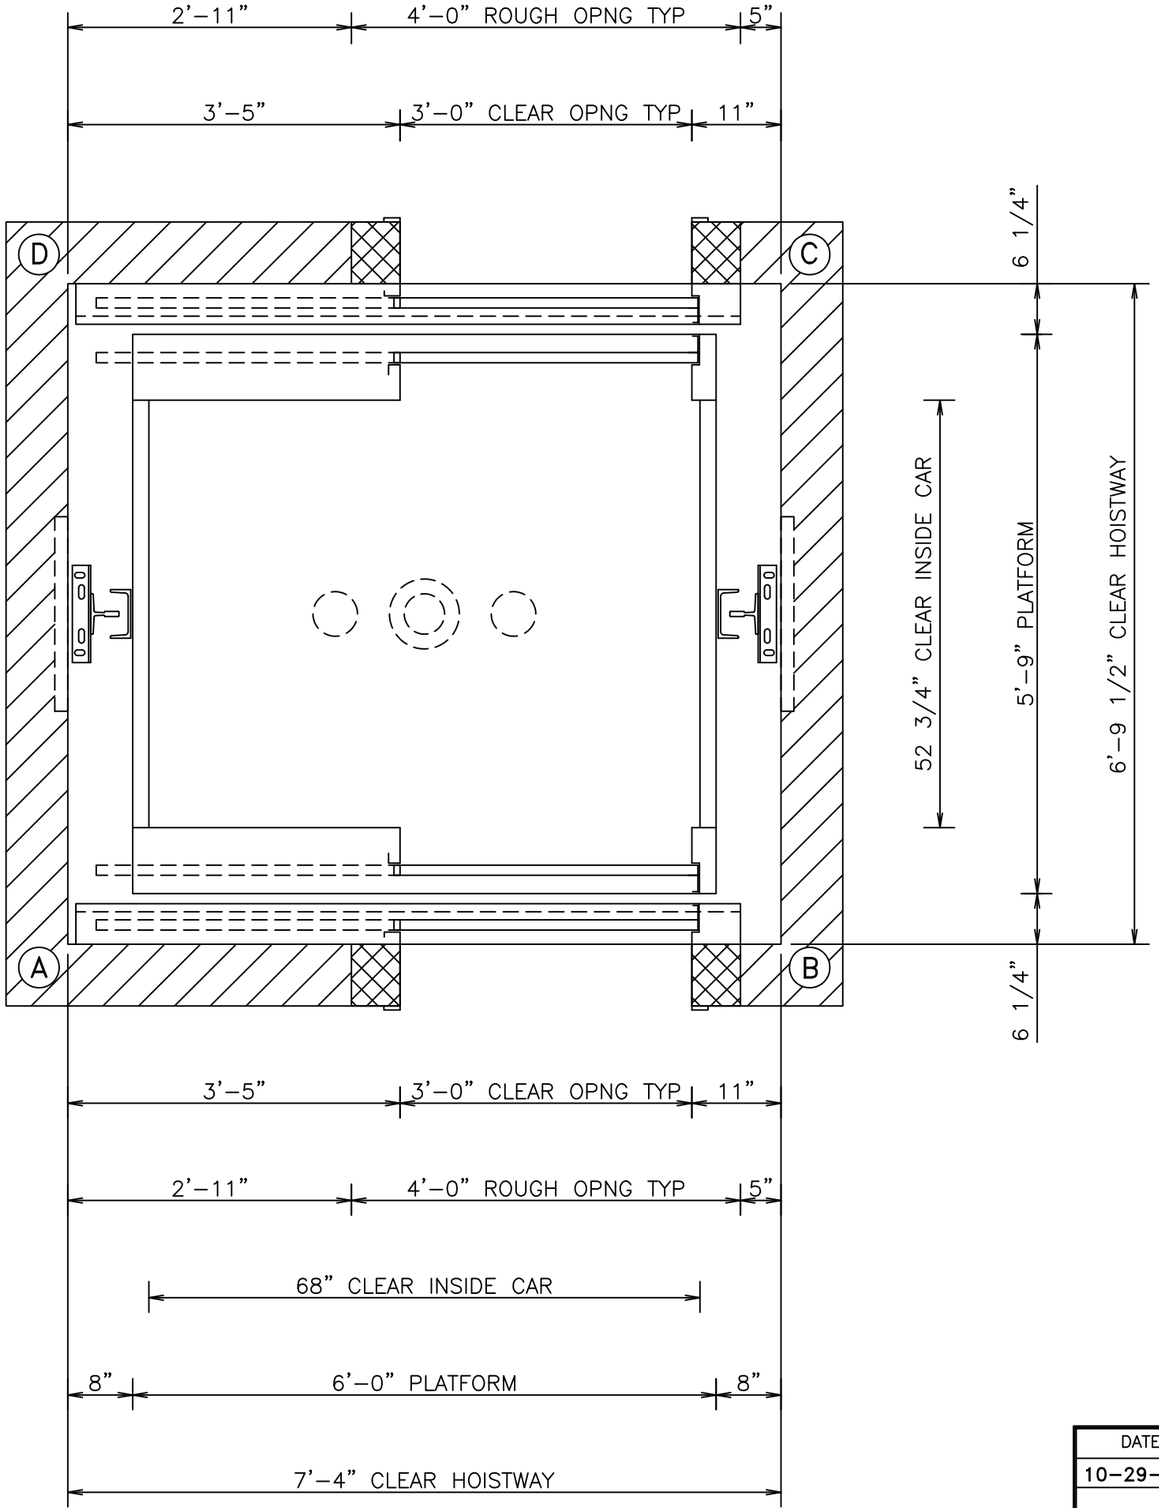


*Plan View @ 1st*

SCALE : NONE
(DEPICTING FEATURES AT VARIOUS LEVELS)

| DATE | BY | CHKD | DESCRIPTION |
|---|---|---|---|
| 10-29-13 | GBH | | ORIGINAL |
| | | | |
| | | | |
| | | | |

CANTON ELEVATOR INCORPORATED

PROJECT

2000# CAPACITY
FRONT & REAR
INGROUND HYDRO

CONTRACT No. PRELIM

SHEET No. 1 OF 1