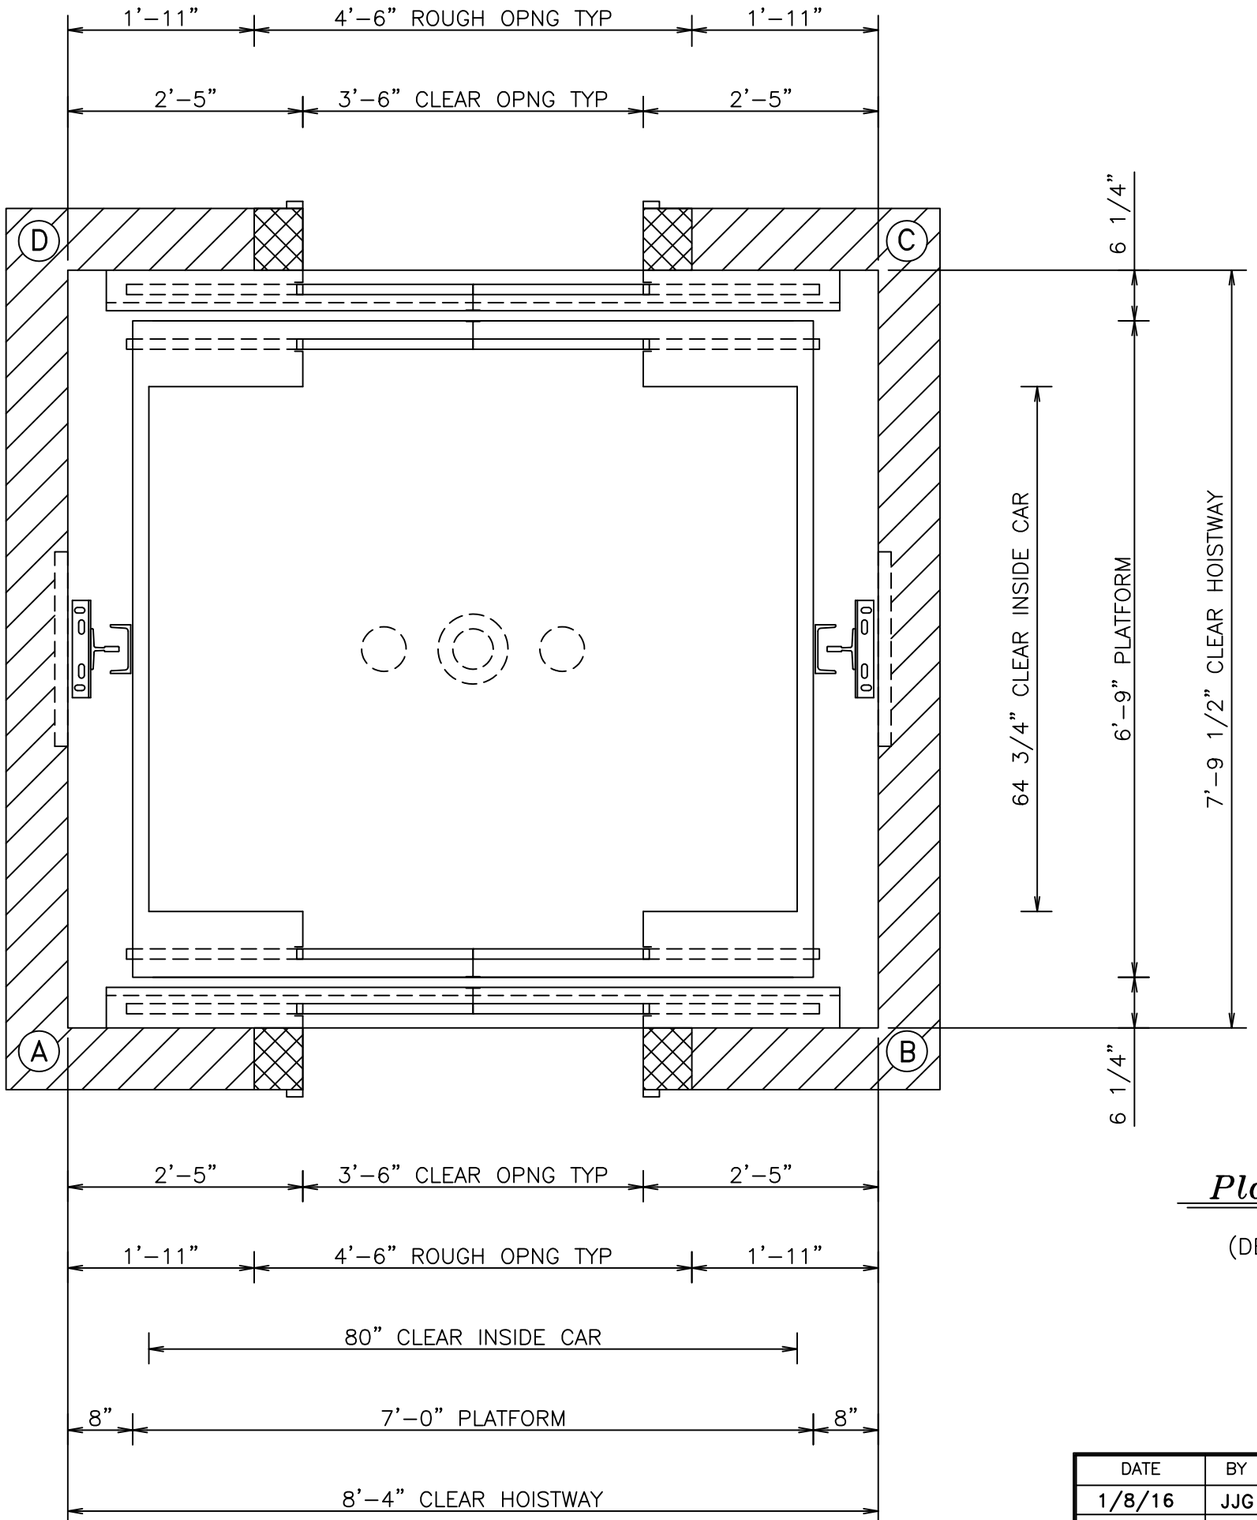

Plan View @ 1st

SCALE : NONE
(DEPICTING FEATURES AT VARIOUS LEVELS)

DATE	BY	CHKD	DESCRIPTION
1/8/16	JJG		ORIGINAL

CANTON ELEVATOR INCORPORATED

PROJECT
3500# CAPACITY
FRONT & REAR
CENTER OPENING
INGROUND HYDRO

CONTRACT No. PRELIM

SHEET No. 1 OF 1