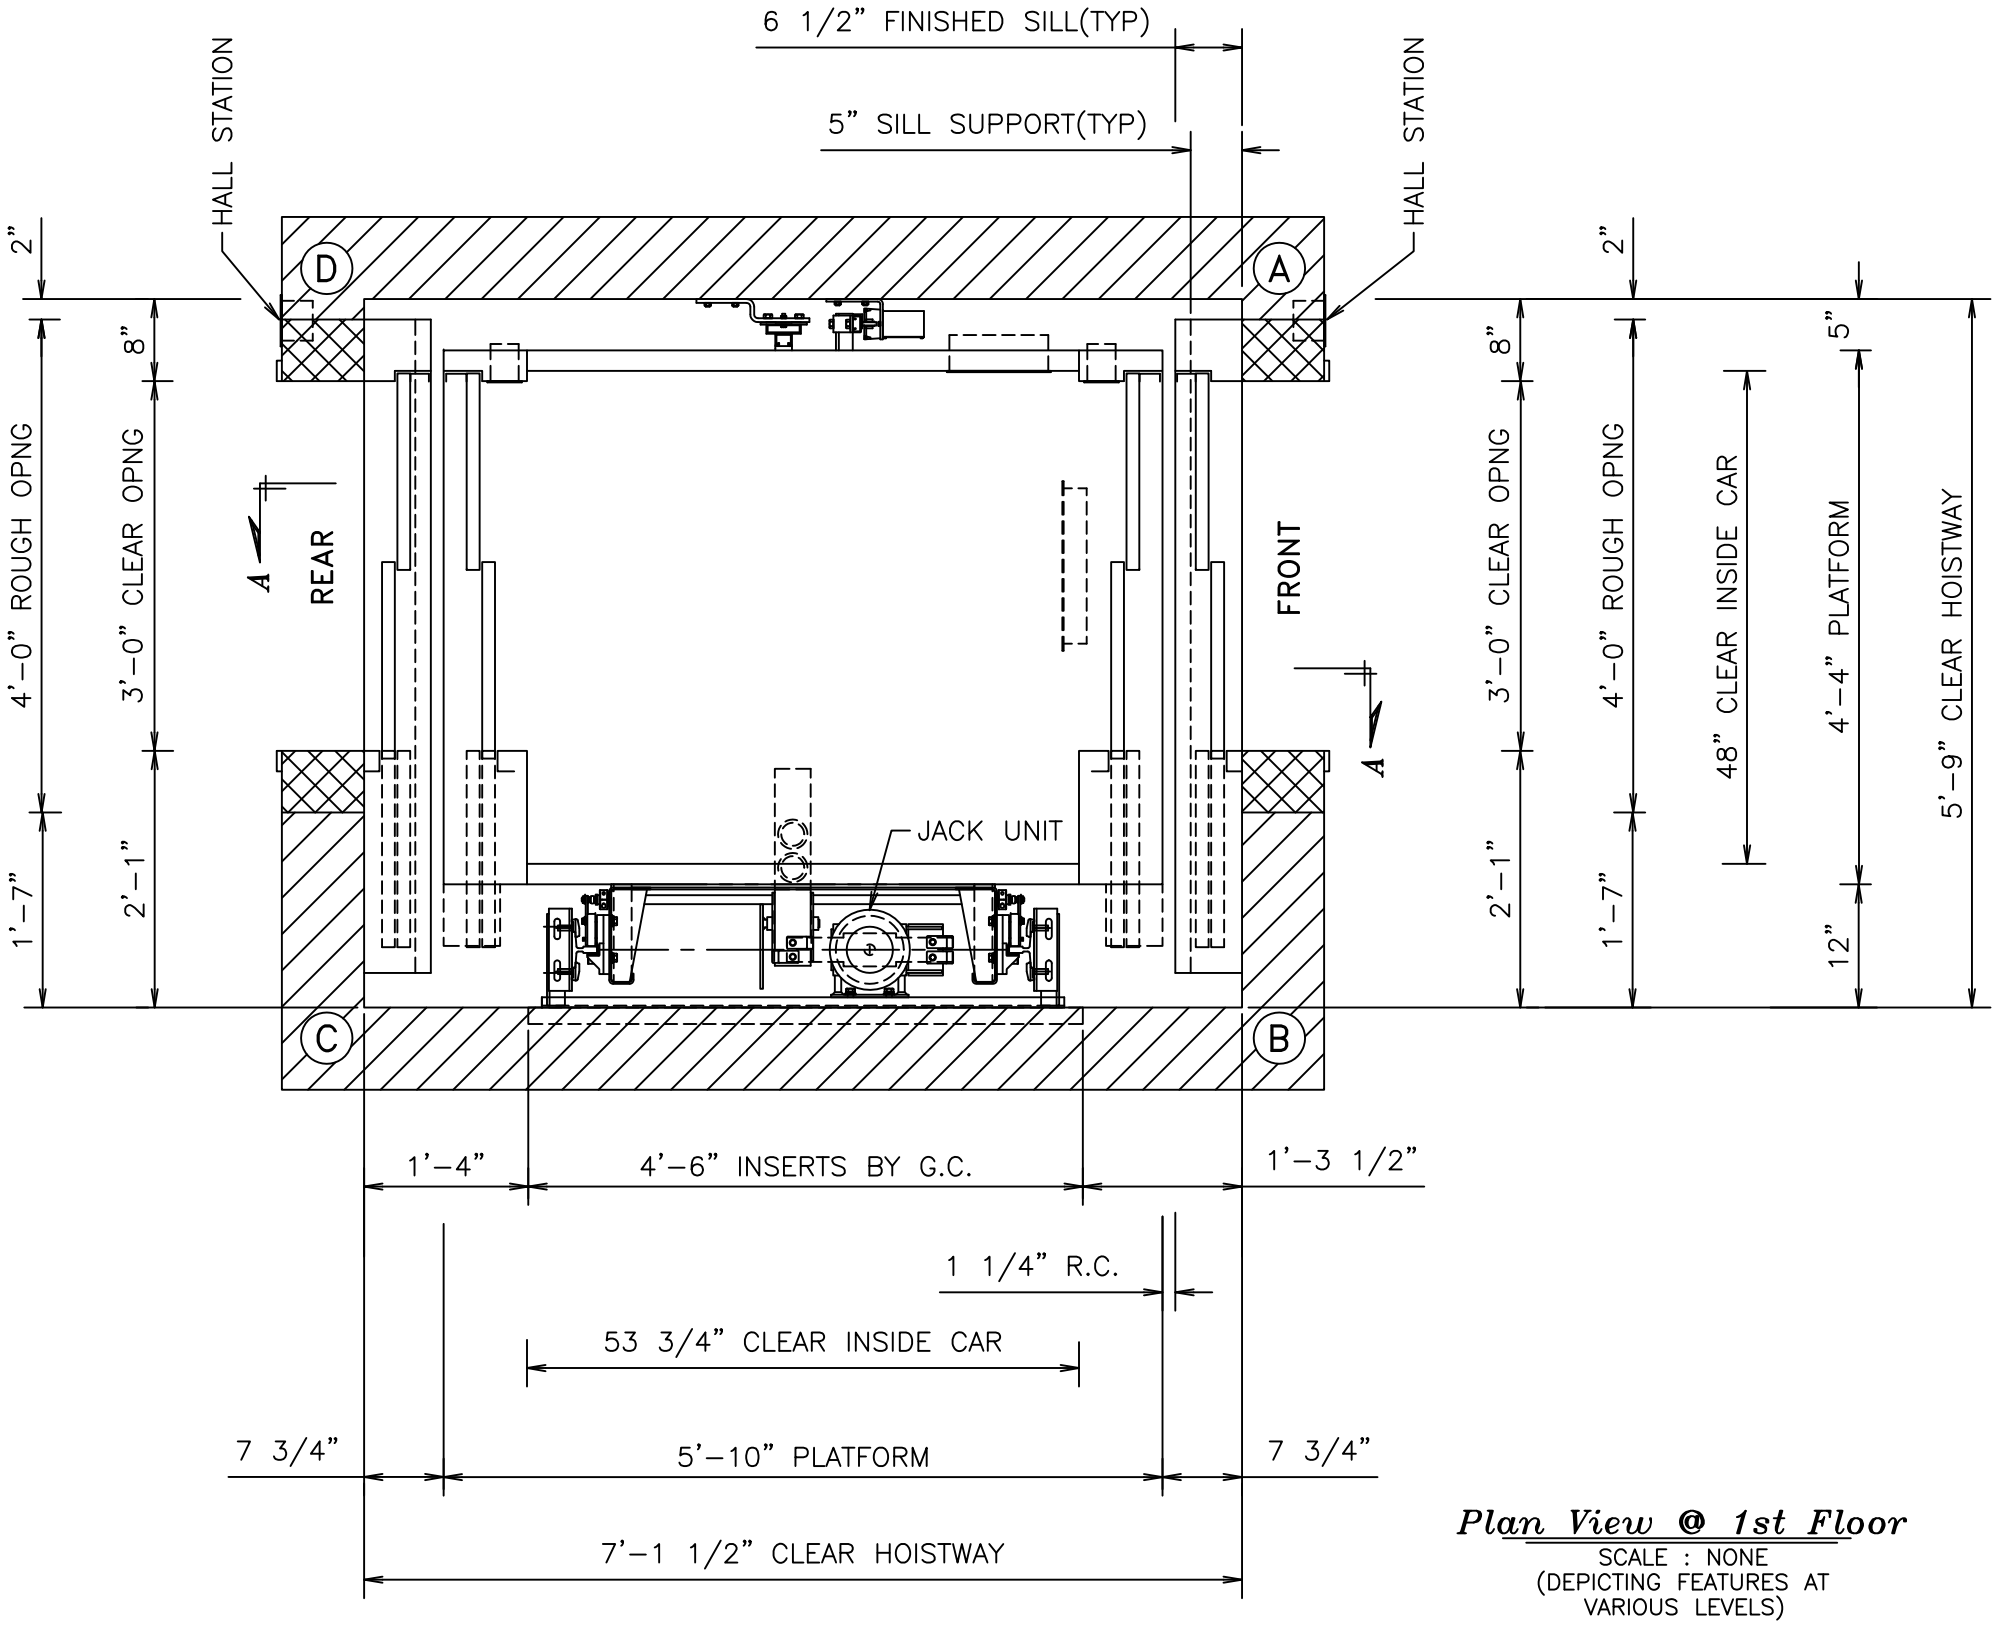

Plan View @ 1st Floor

SCALE : NONE
(DEPICTING FEATURES AT VARIOUS LEVELS)

DATE	BY	CHKD	DESCRIPTION
2-24-12	ewd		ORIGINAL

PROJECT

1400# L.U./L.A.
48"W x 54"D CLEAR
STANDARD FRONT & REAR

CONTRACT No. .

SHEET No. 1 OF 1